EPB & Fibre Cement Fire Rated Systems

EPB & James Hardie Stria™ Cladding

Plan View

Date: April 2025

Scale: 1:5

System: EJSv1TL30

Reference: **200**

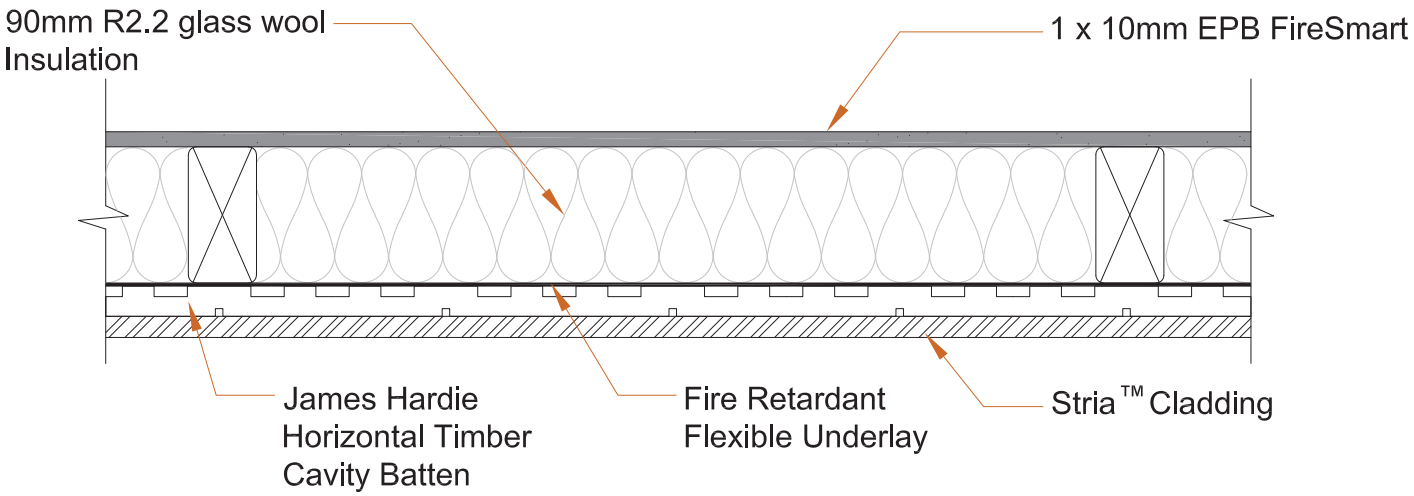

Plan View

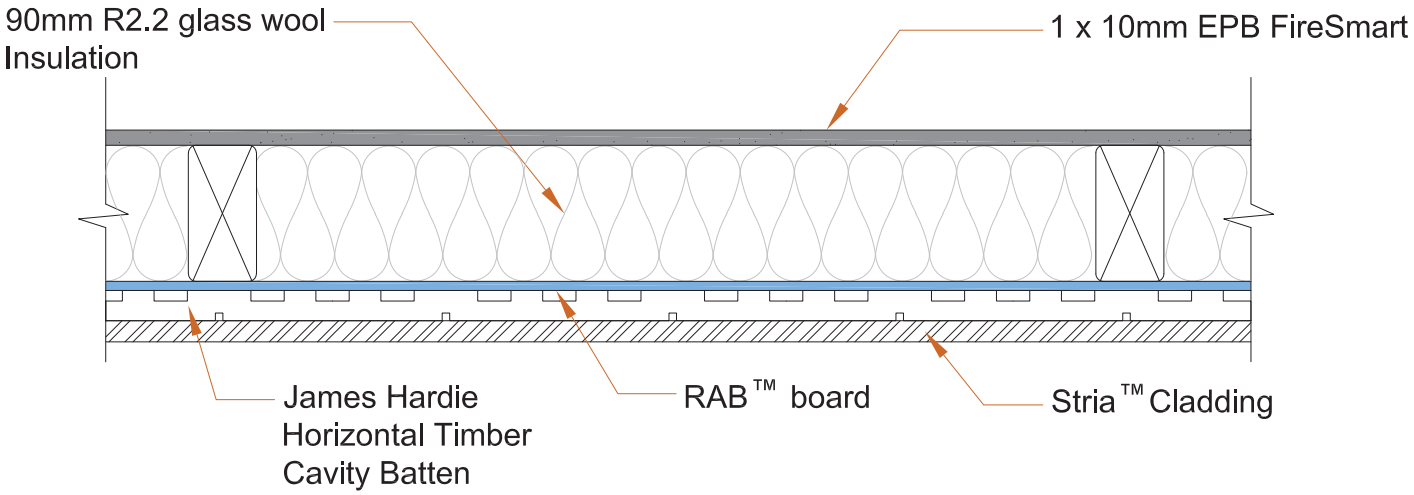

Plan View

Check all on site dimensions before installation and construction.

© Copyright 2025 Elephant Plasterboard (NZ) Ltd